


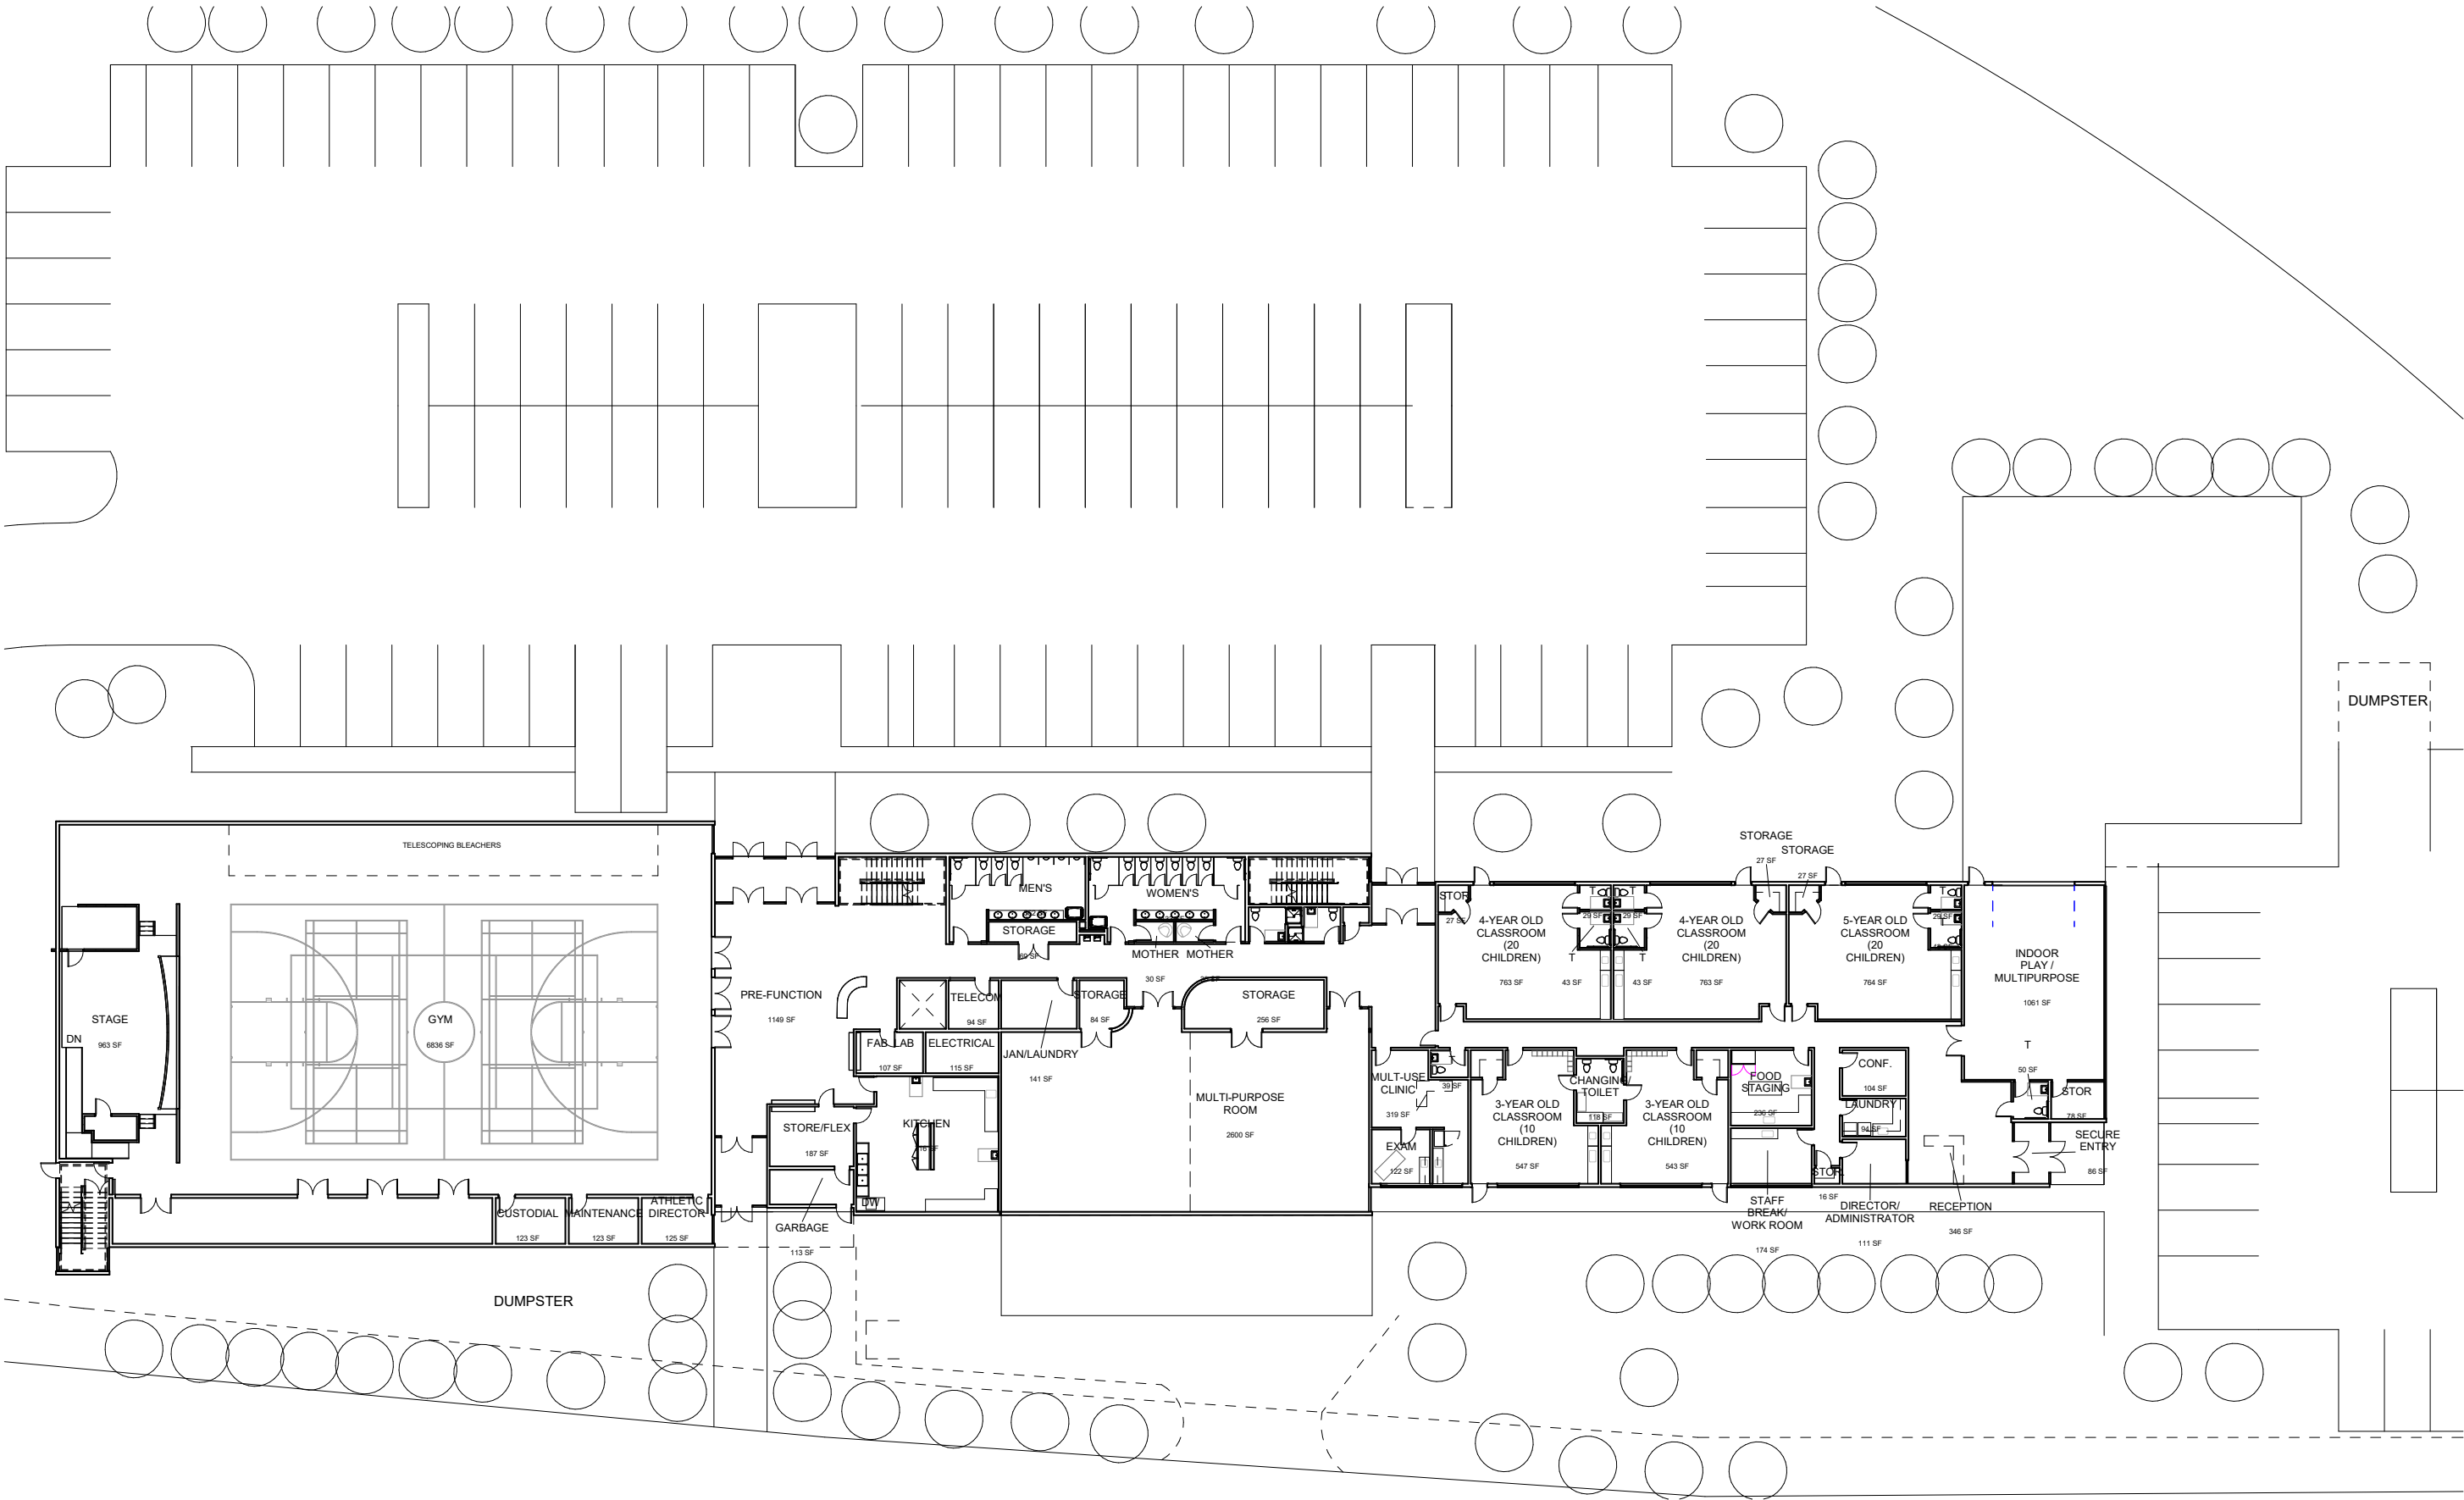

FLOOR PLAN LEVEL 1



821 N St, Ste 201
ANCHORAGE, ALASKA 99501 907.561.5543
PROJECT NO. 19-0038.03


CLIENT
CITC K'ITEYA CENTER

CONCEPT DESIGN
ISSUE DATE: 06.25.26

©2023 ECI/Hyer, Inc.

DRAWN BY: MS/ML
CHECKED BY: JS

A2.10

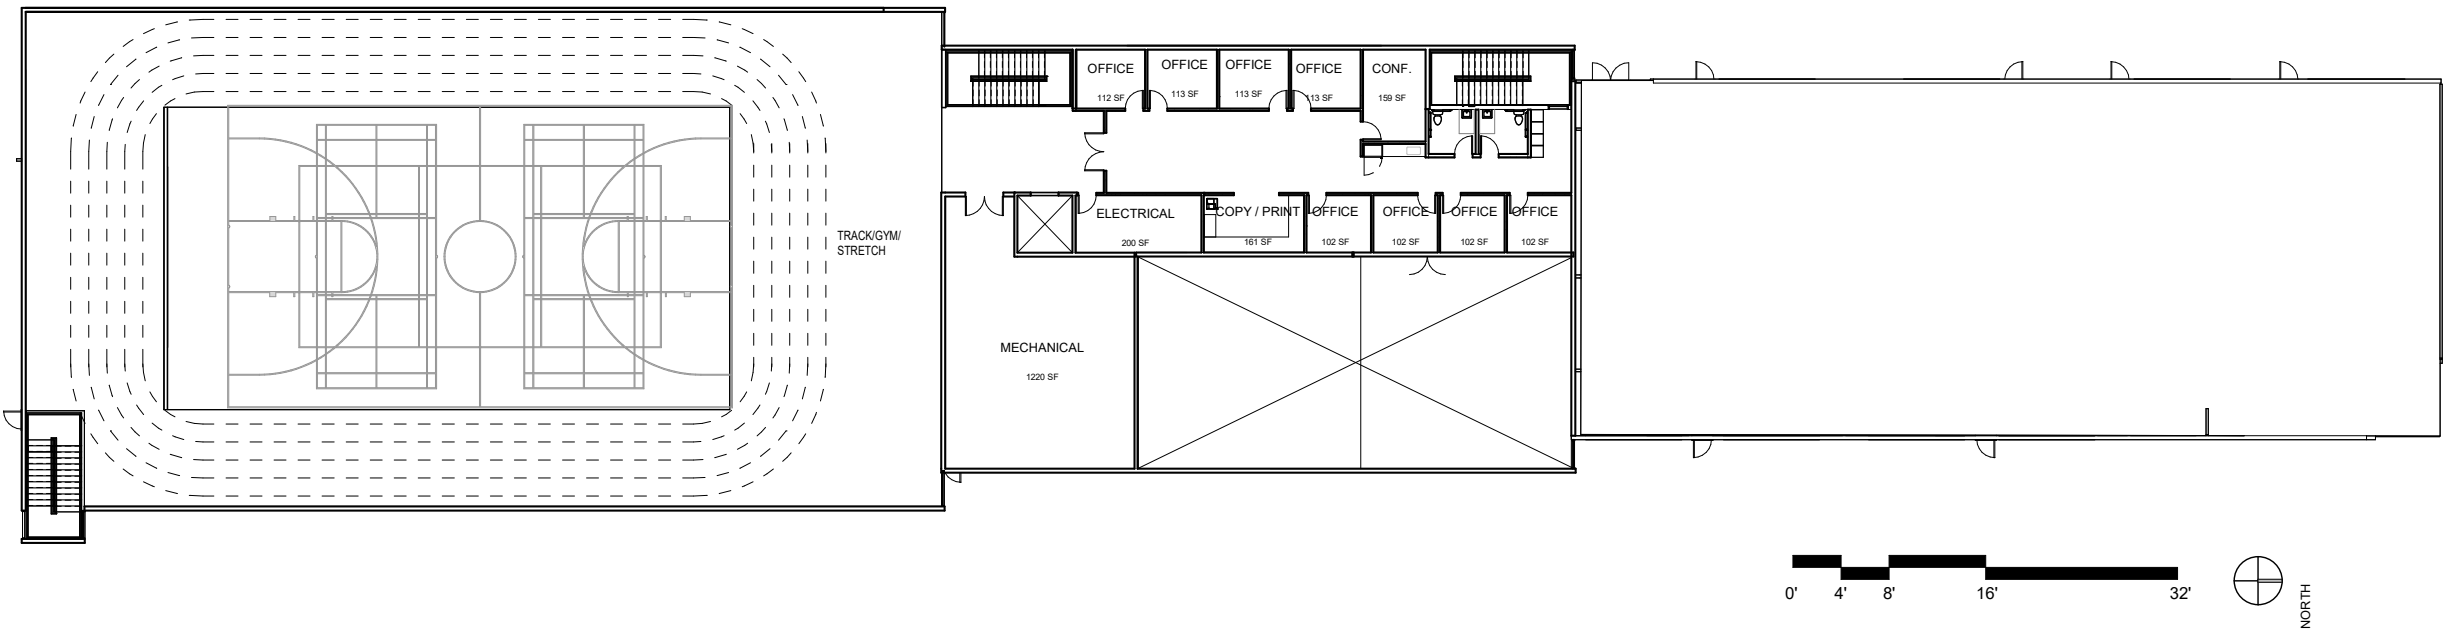

FLOOR PLAN LEVEL 2




821 N St, Ste 201
ANCHORAGE, ALASKA 99501 907.561.5543
PROJECT NO. 19-0038.03

CLIENT
CITC K'TEYA CENTER

CONCEPT DESIGN
ISSUE DATE: 06.25.26

©2023 ECI/Hyer, Inc.

DRAWN BY:
AUTHOR

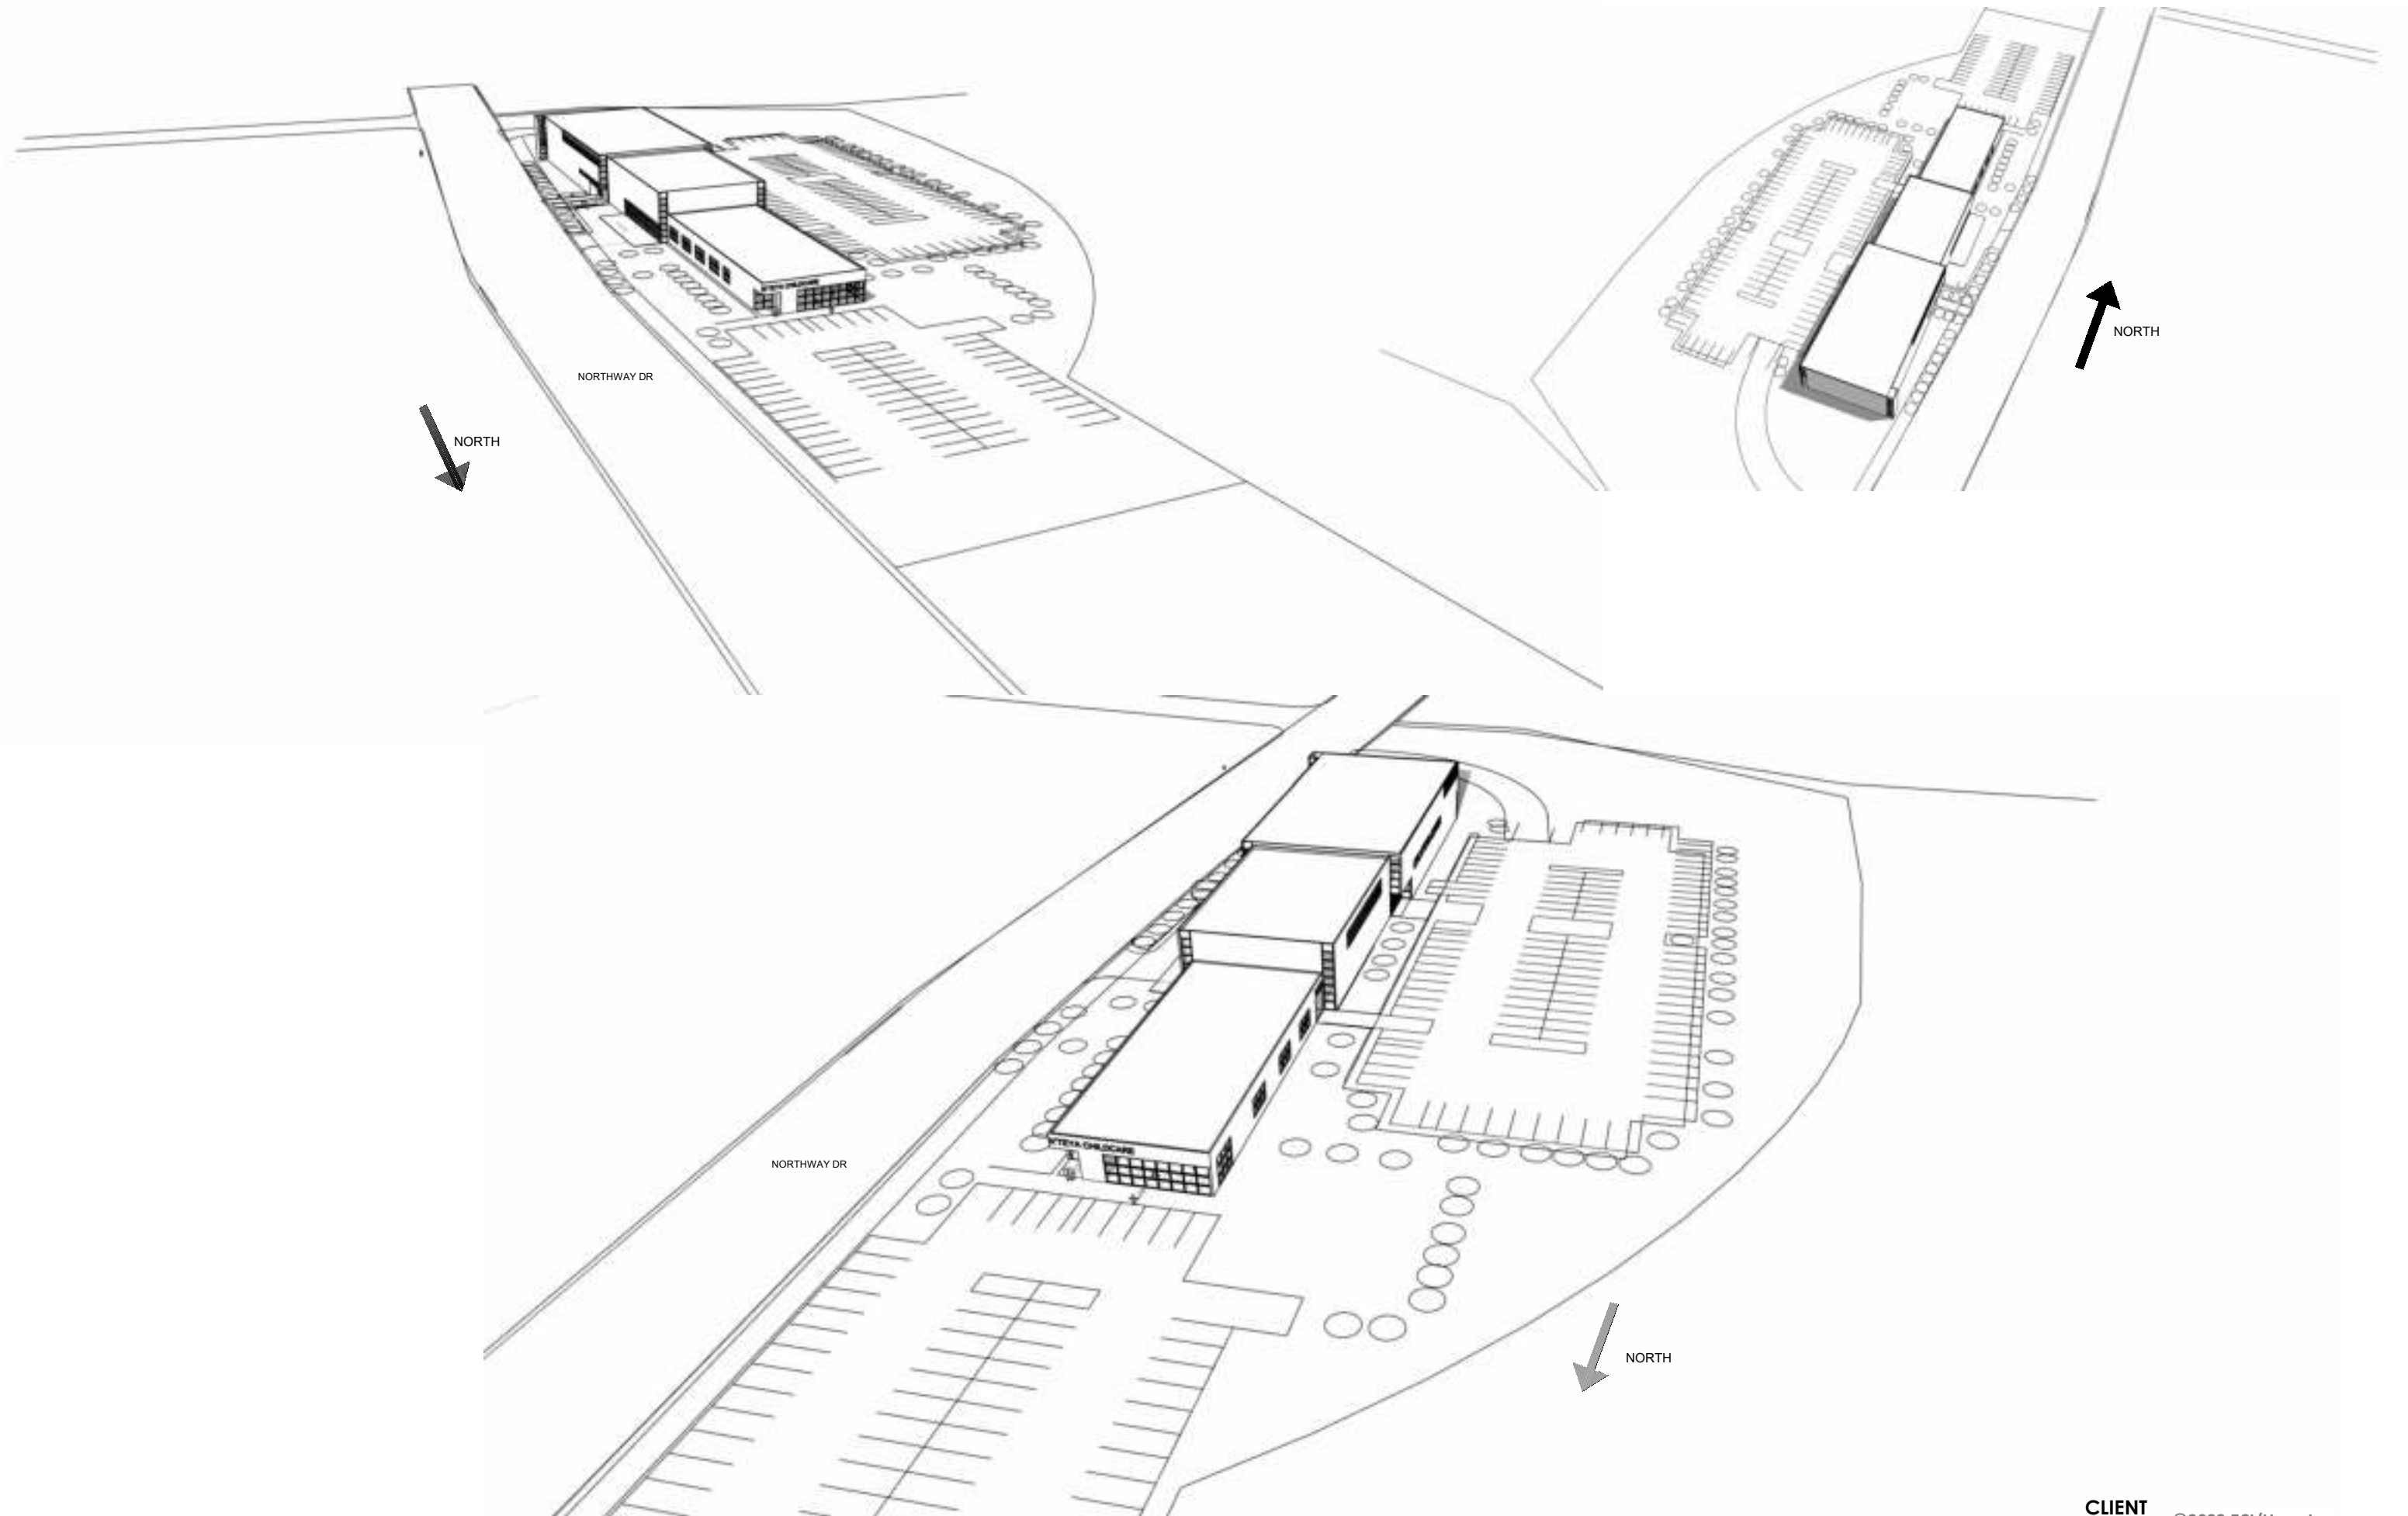

SITE STUDY PRESENTATION PLAN



821 N St, Ste 201
ANCHORAGE, ALASKA 99501 907.561.5543
PROJECT NO. 19-0038.03

CLIENT
CITC K'TEYA CENTER
CONCEPT DESIGN
ISSUE DATE: 06/25/26

©2023 ECI/Hyer, Inc.
DRAWN BY: MS/ML
CHECKED BY: JS



VOLUME STUDY

ECI

821 N St, Ste 201
ANCHORAGE, ALASKA 99501 907.561.5543
PROJECT NO. 19-0038.03

CLIENT
CITC K'ITEYA CENTER
CONCEPT DESIGN
ISSUE DATE: 06/25/26

©2023 ECI/Hyer, Inc.
DRAWN BY: MS/ML
CHECKED BY: JS

P1.2